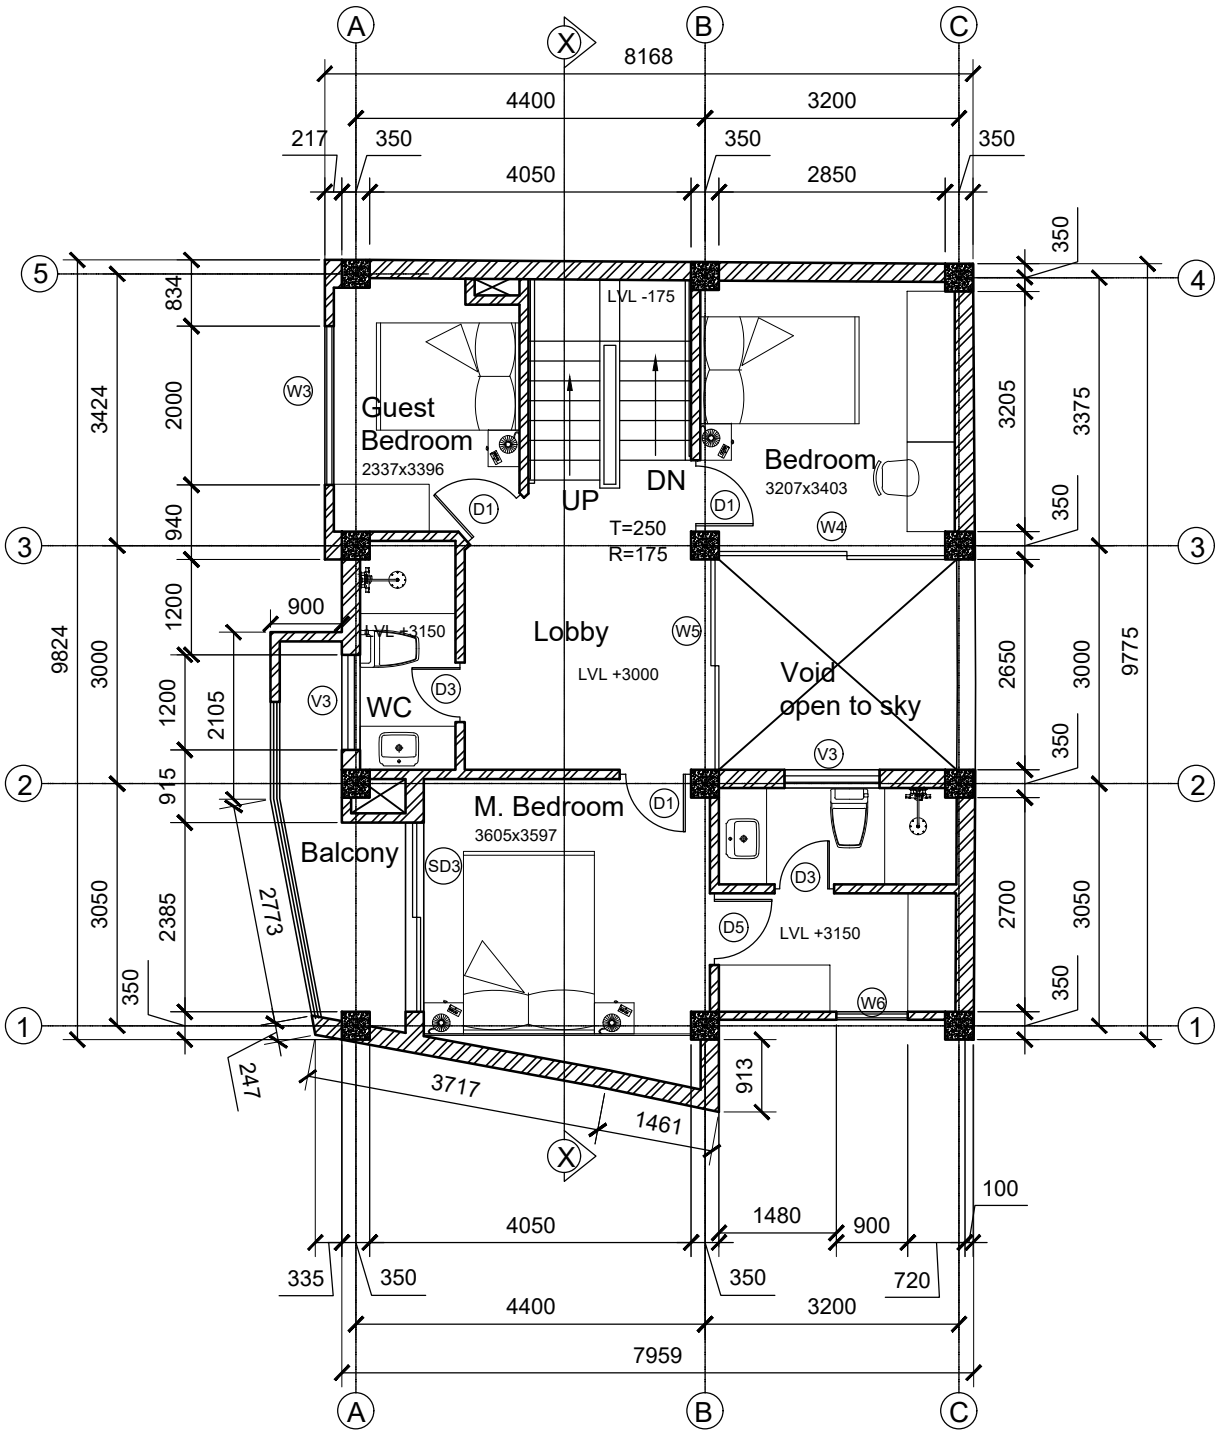

FIRST FLOOR PLAN

C. Area: 70.22 sqm

NC. Area:5.98 sqm

T. Area: 76.20 sqm